

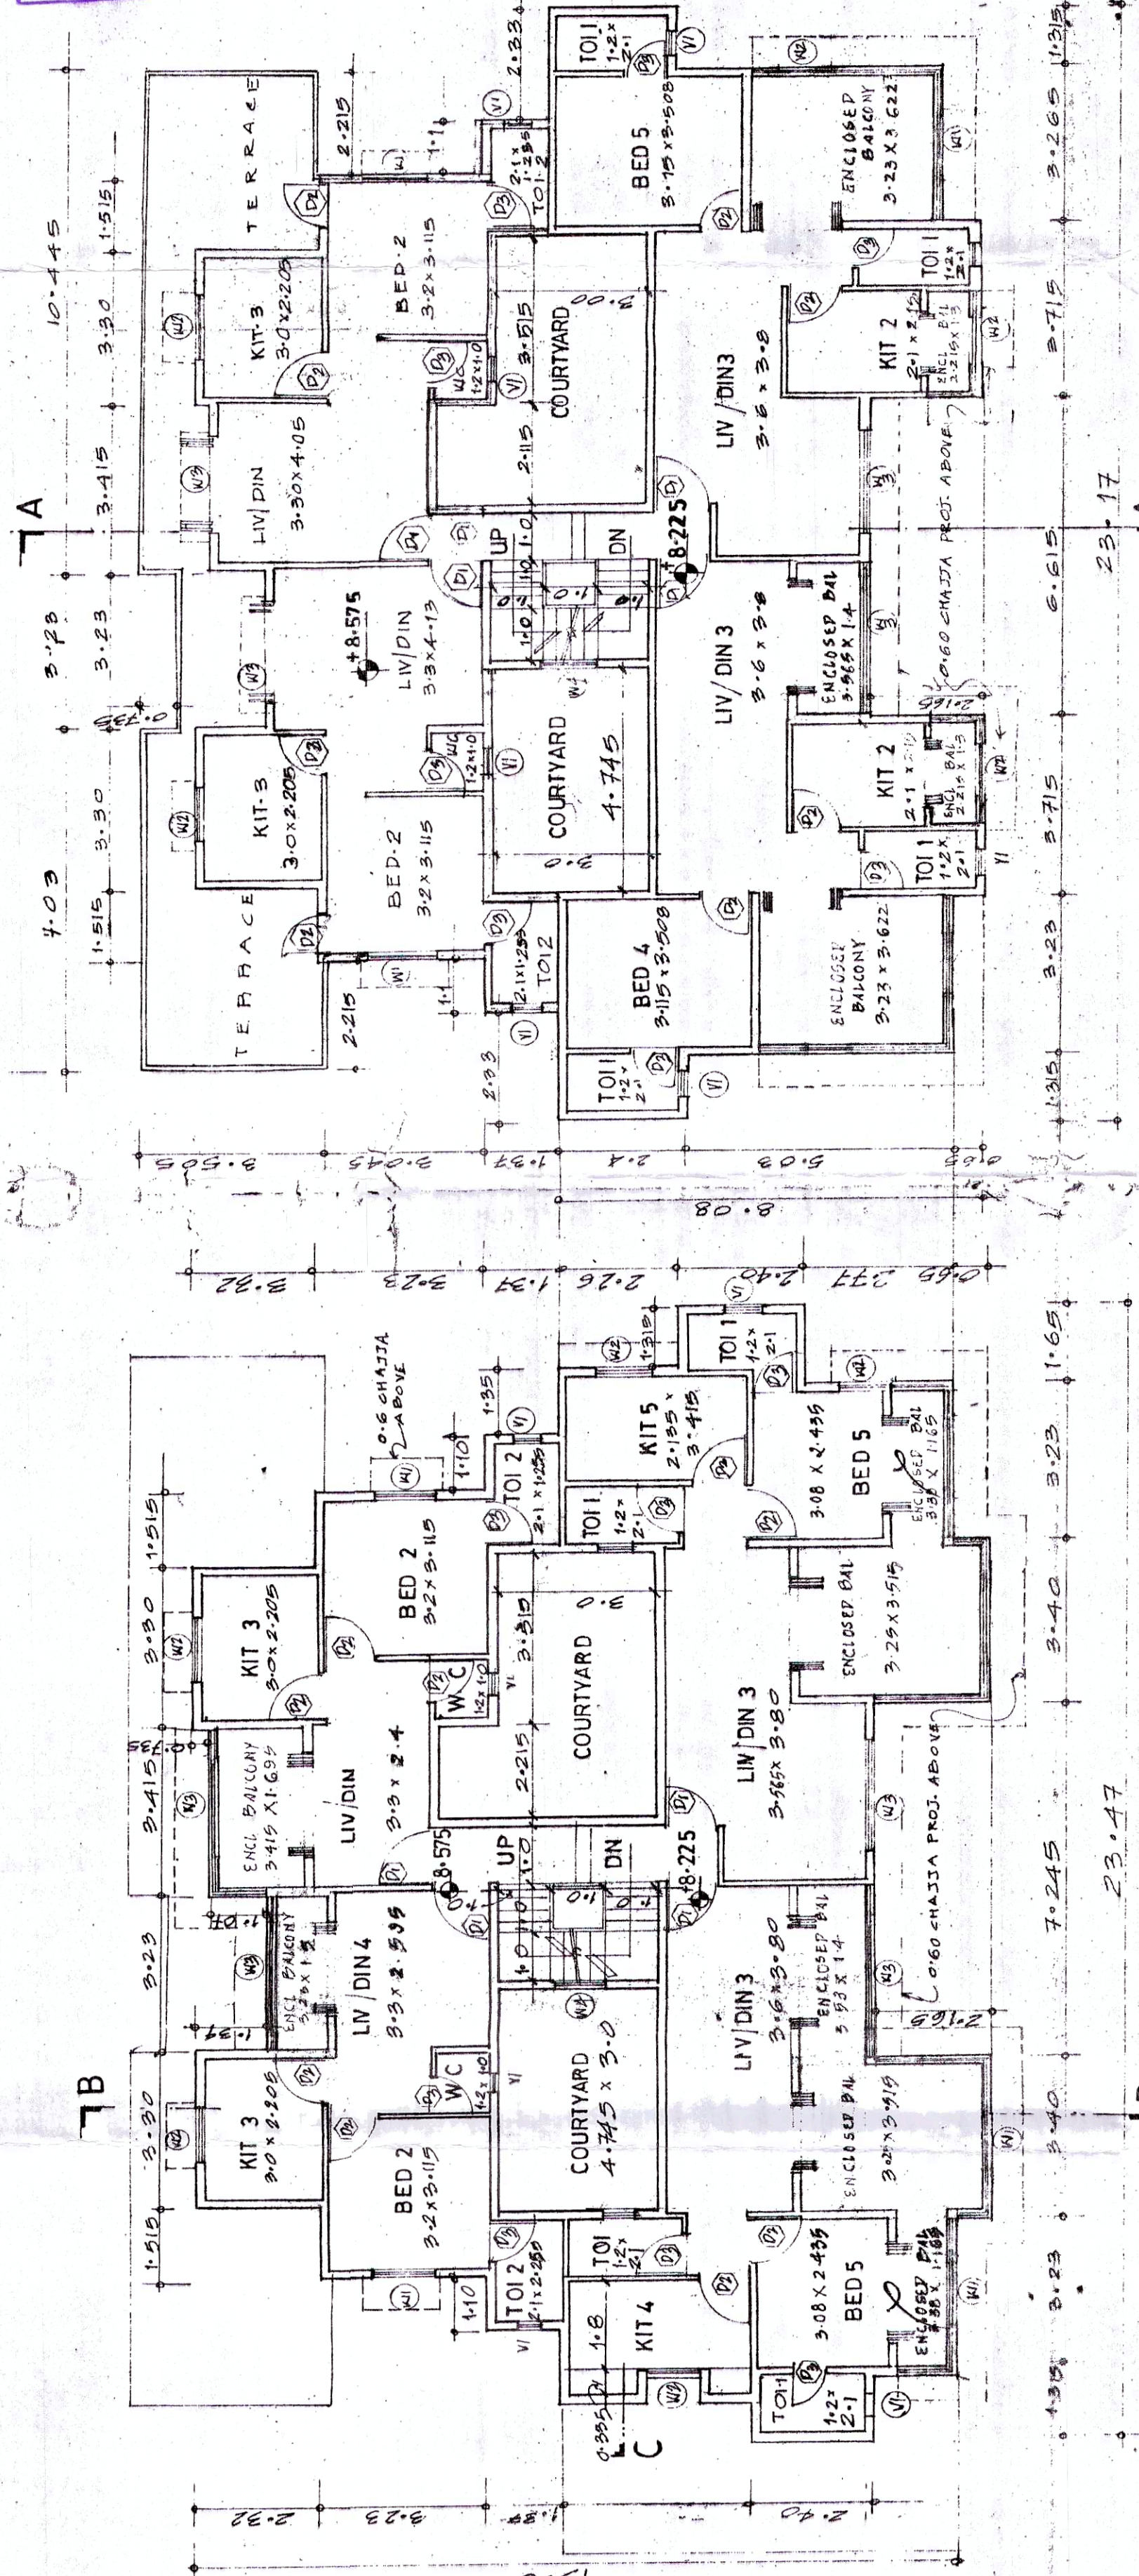


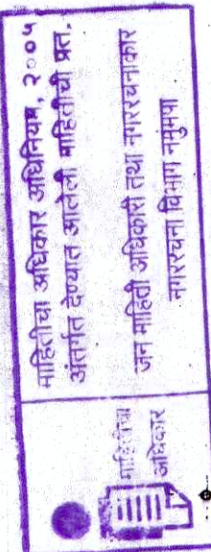


BLOCK - B


PLAN AT +8.225 & 8.575 LVL

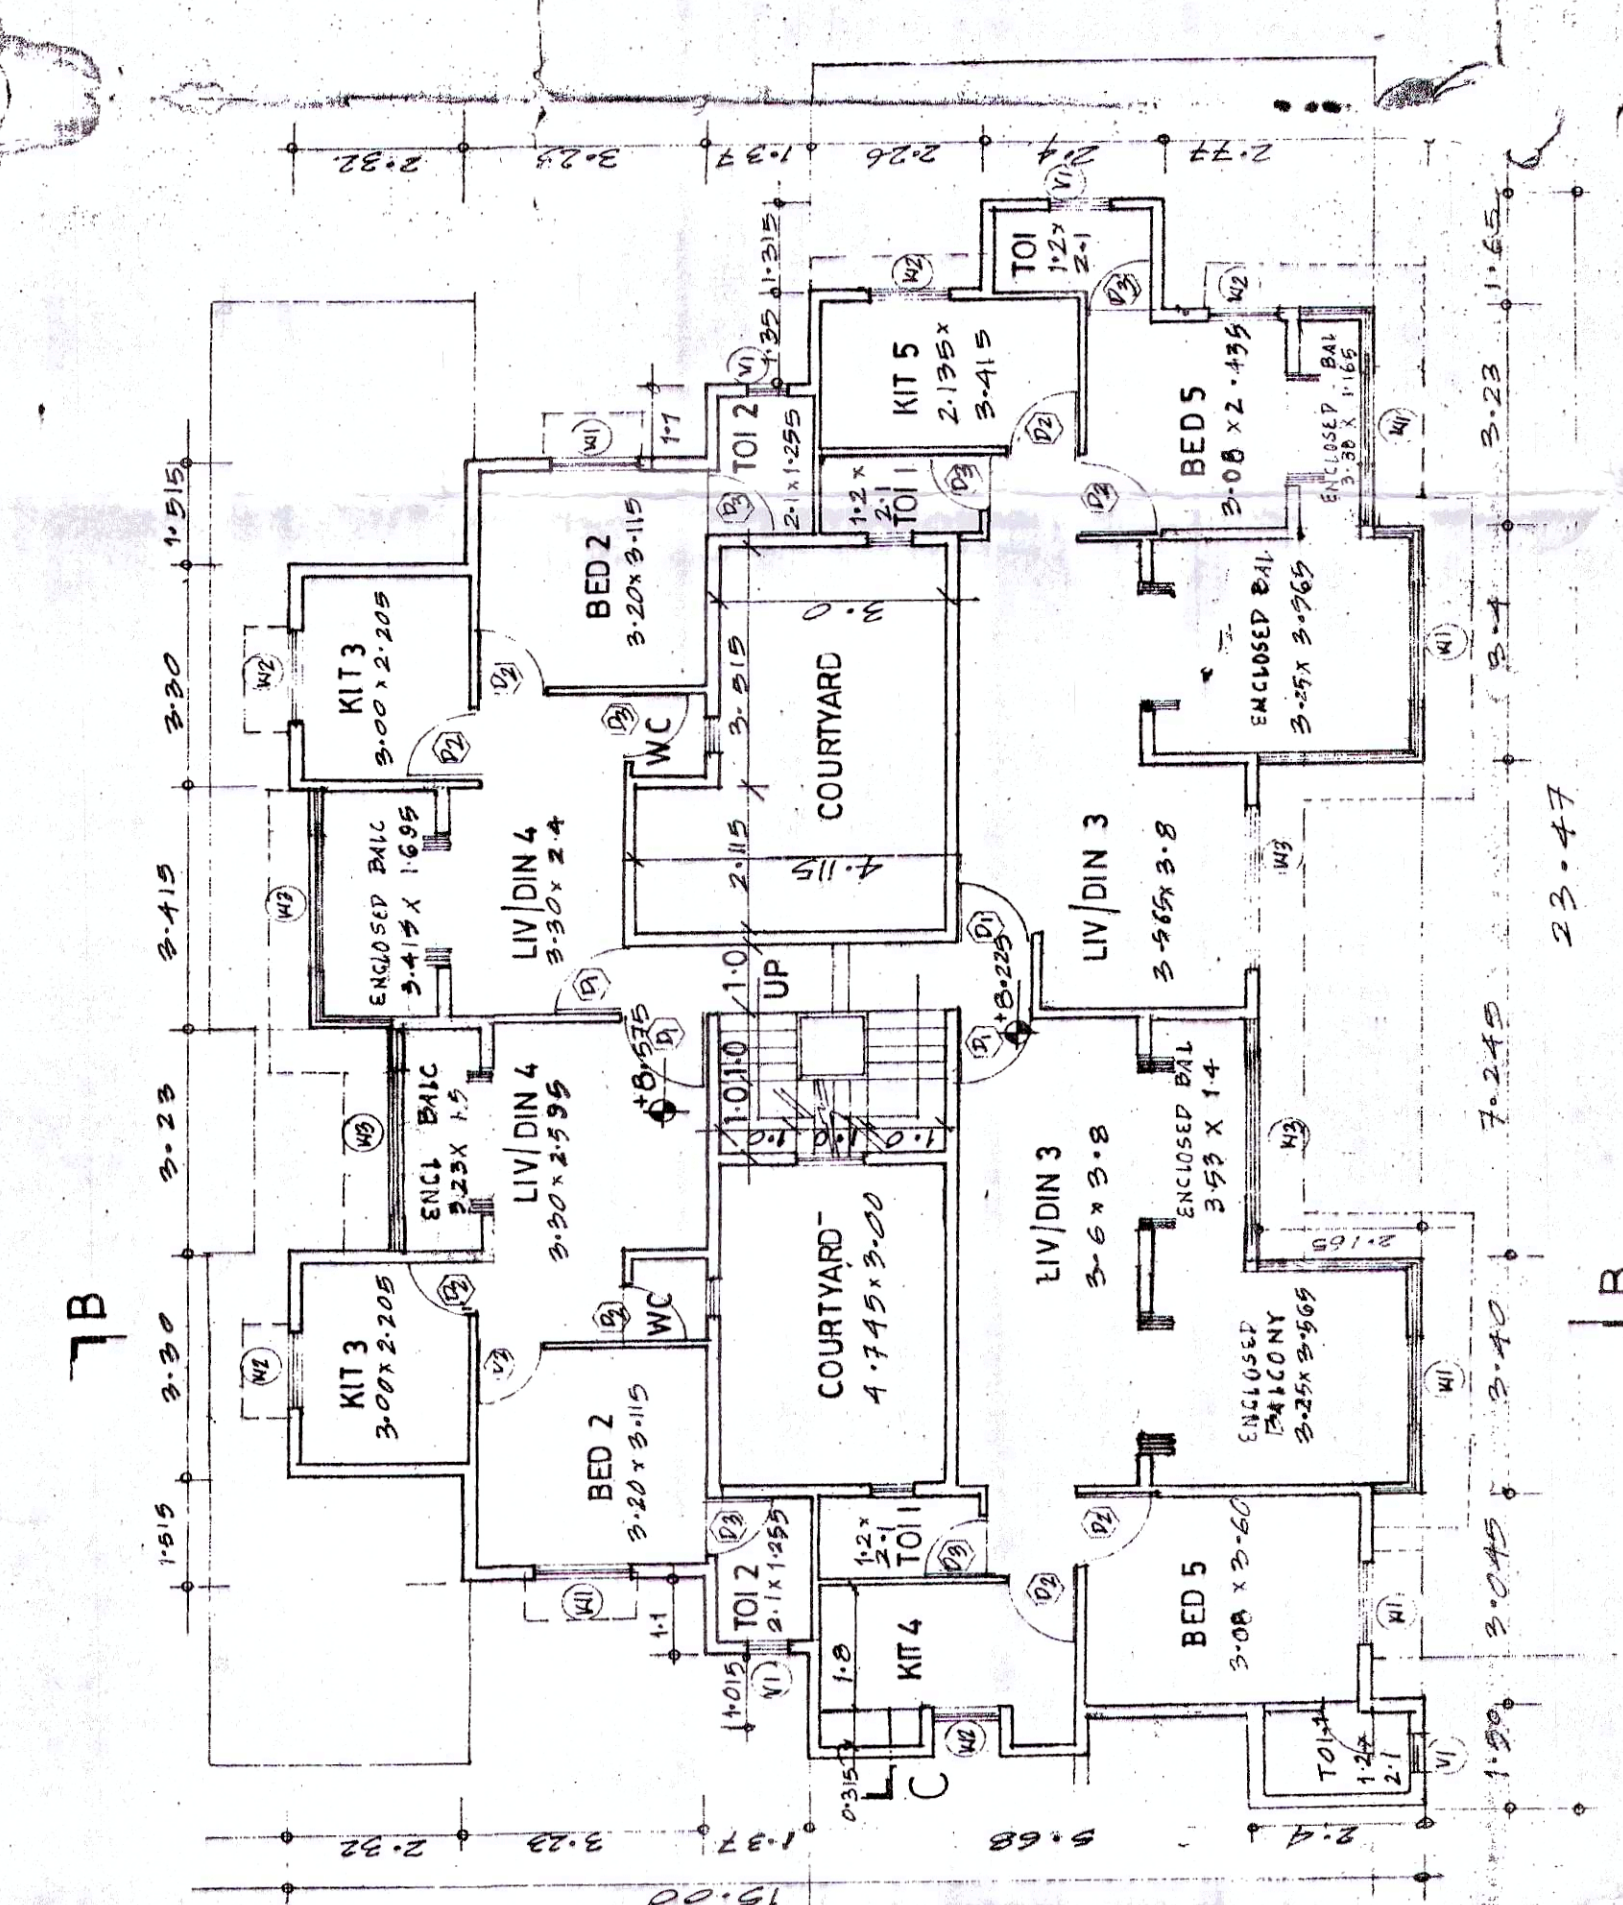


BLOCK - C

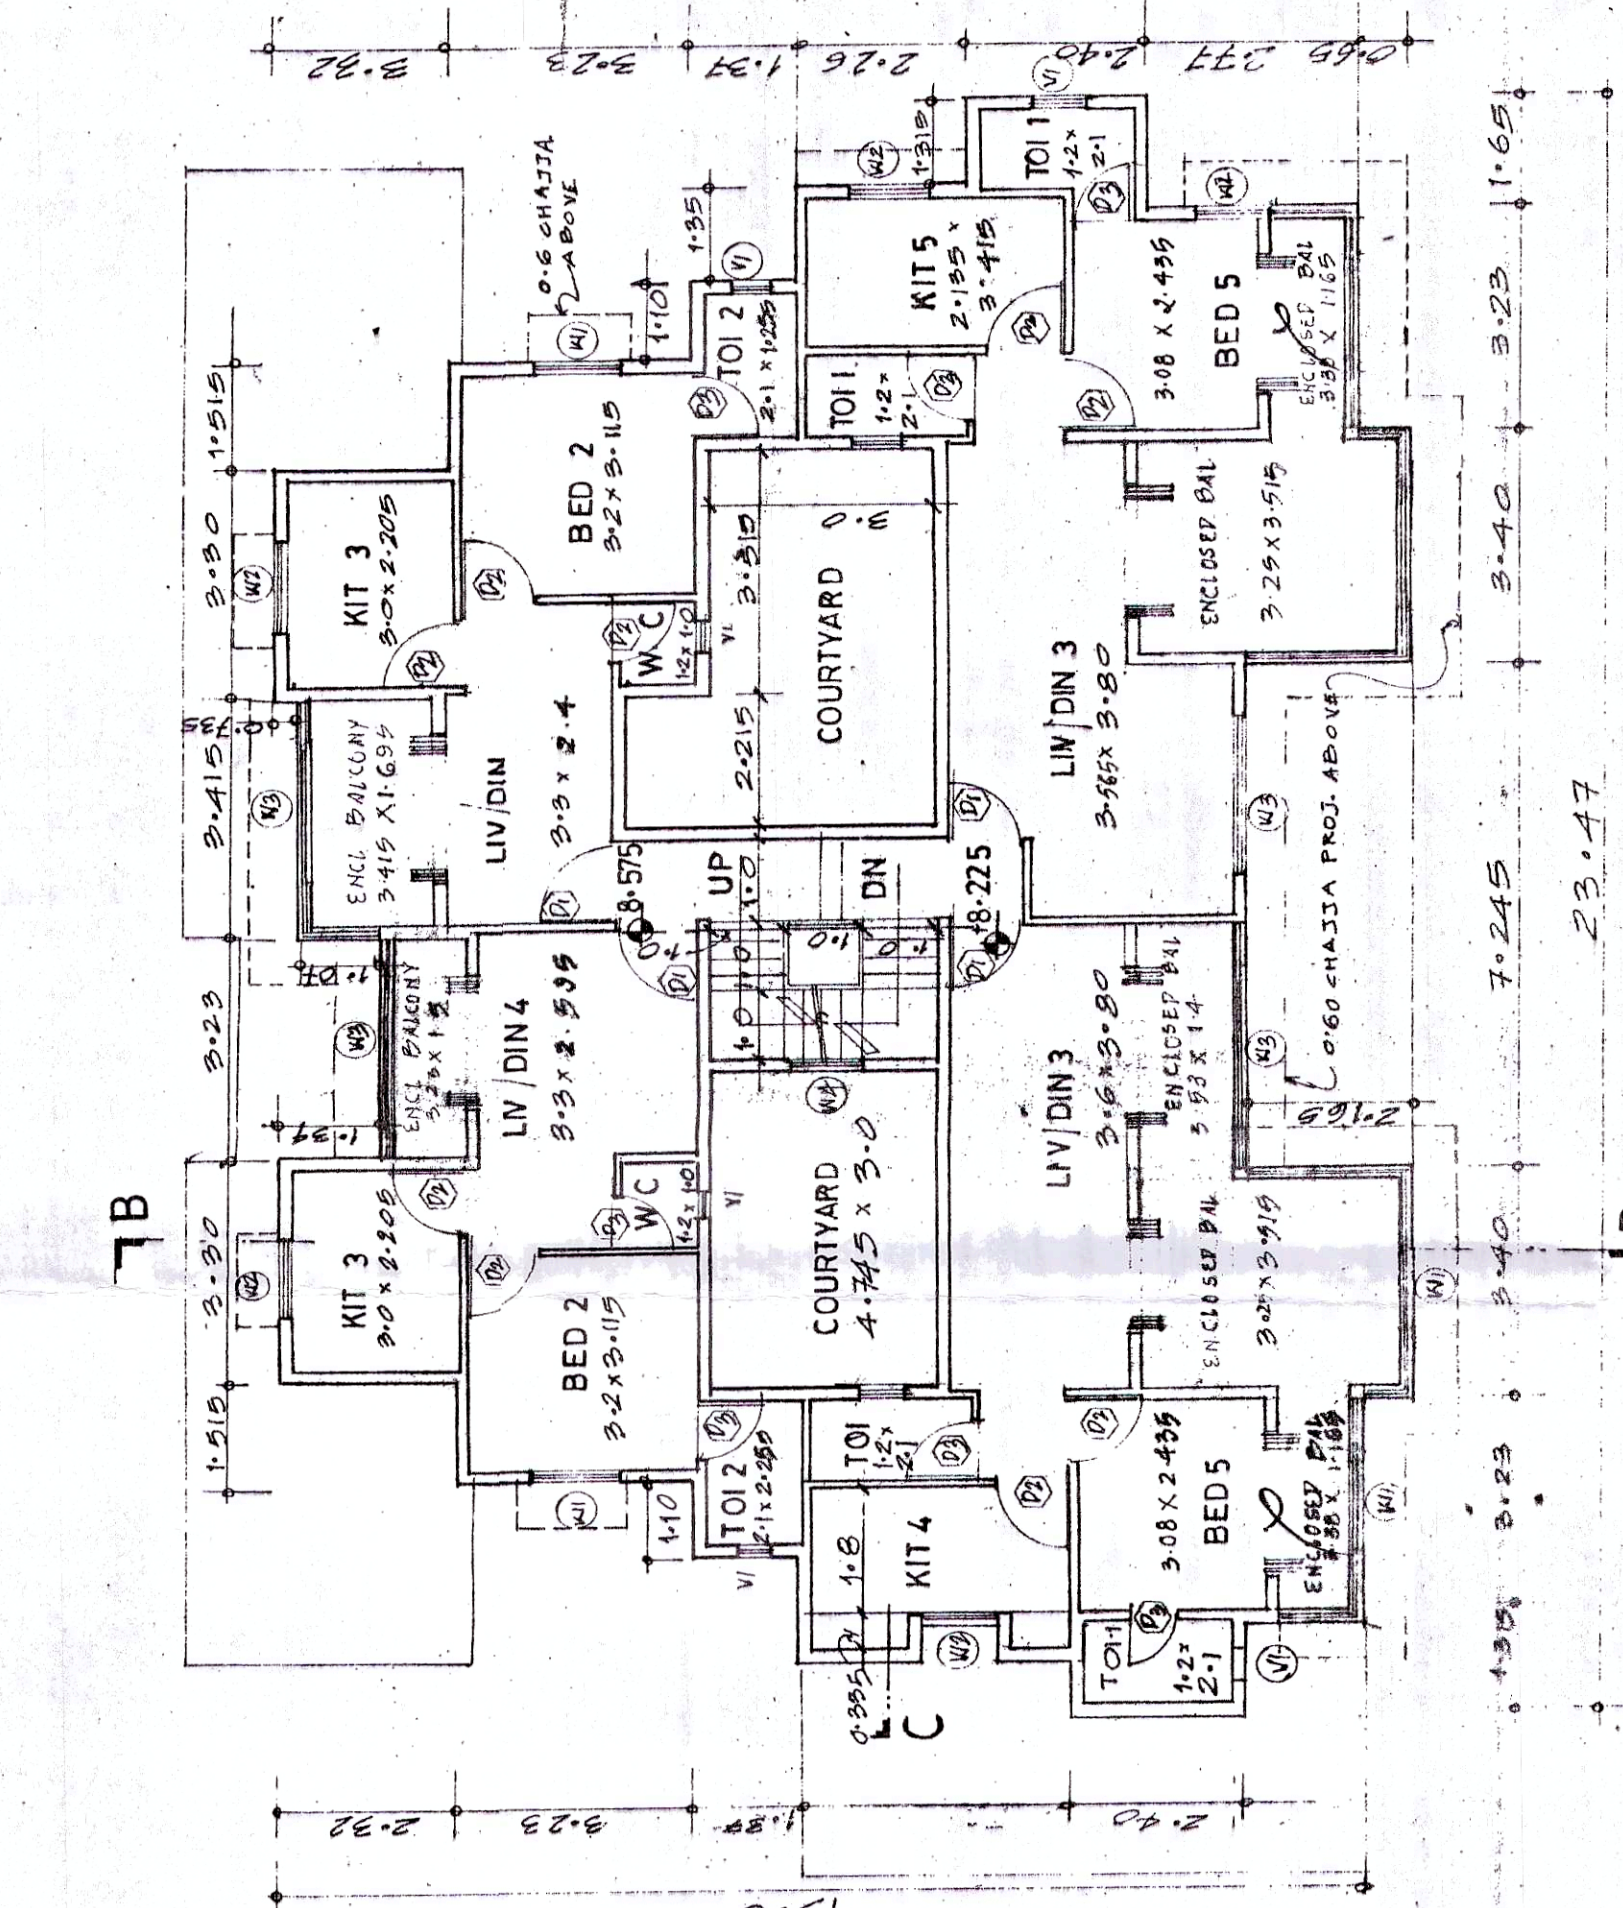


BLOCK - D

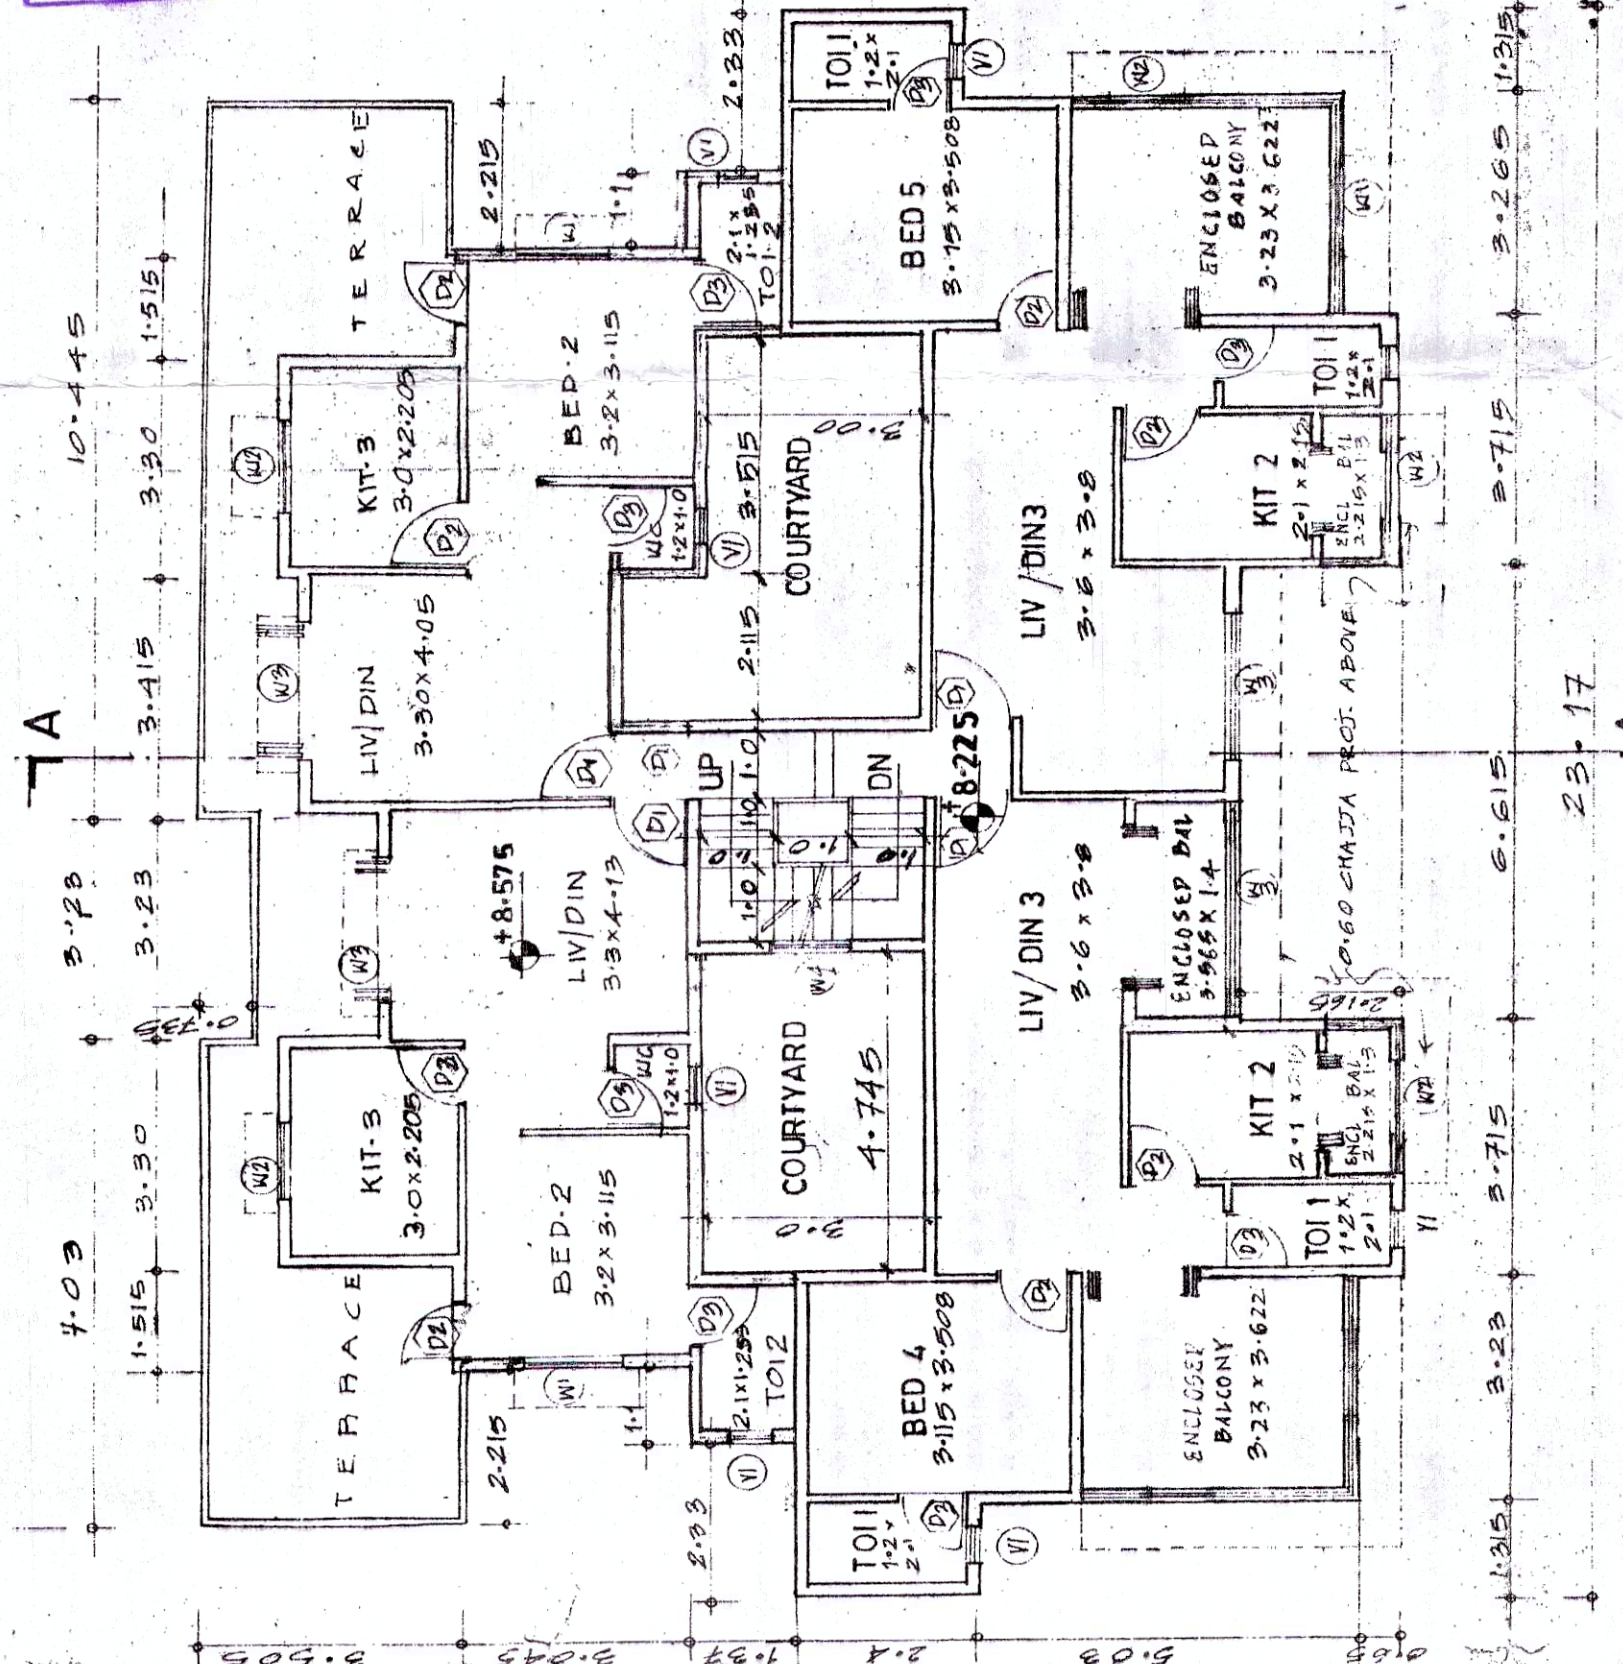


BLOCK - A

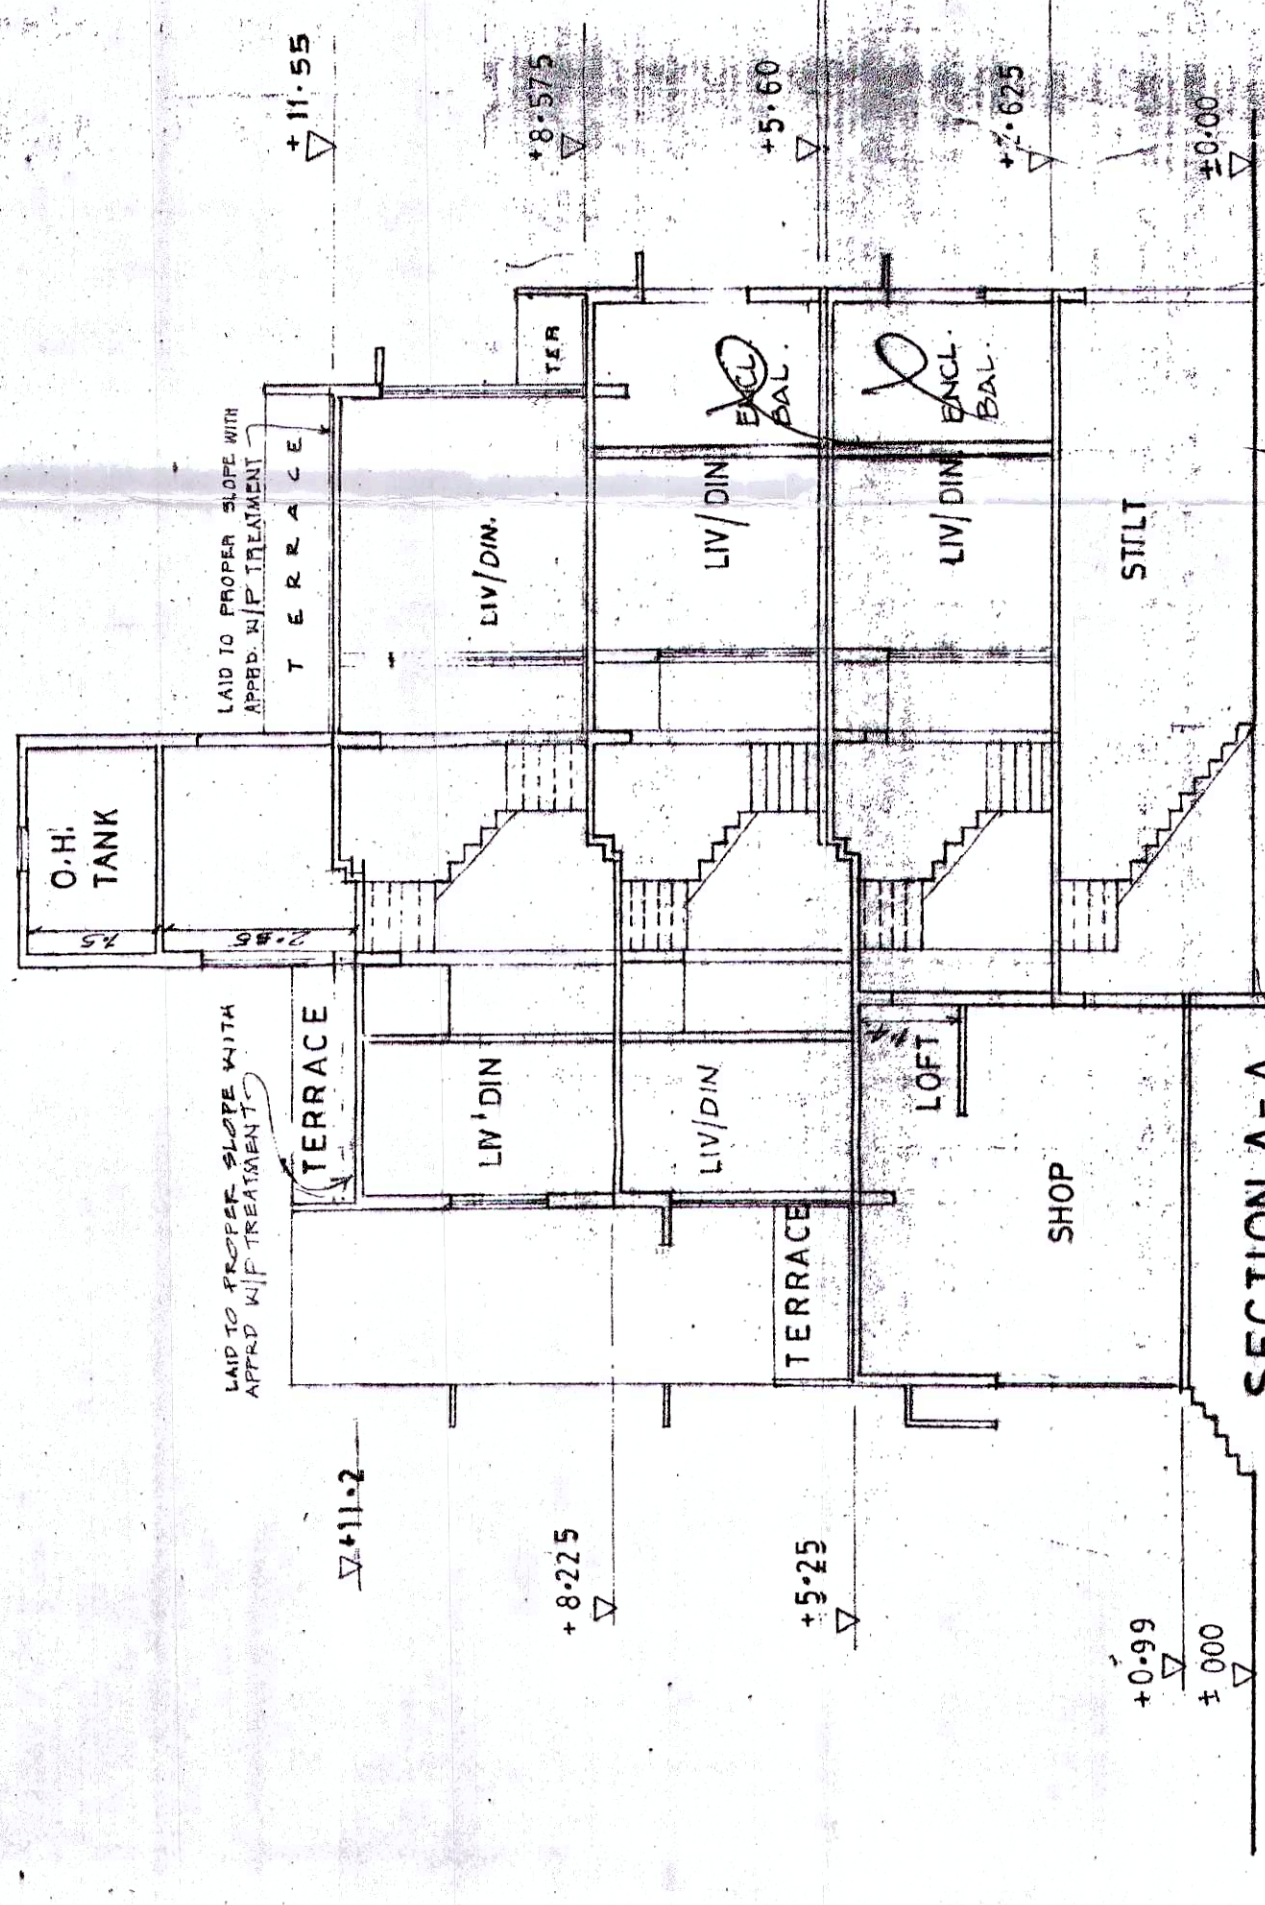

SECTION A-A

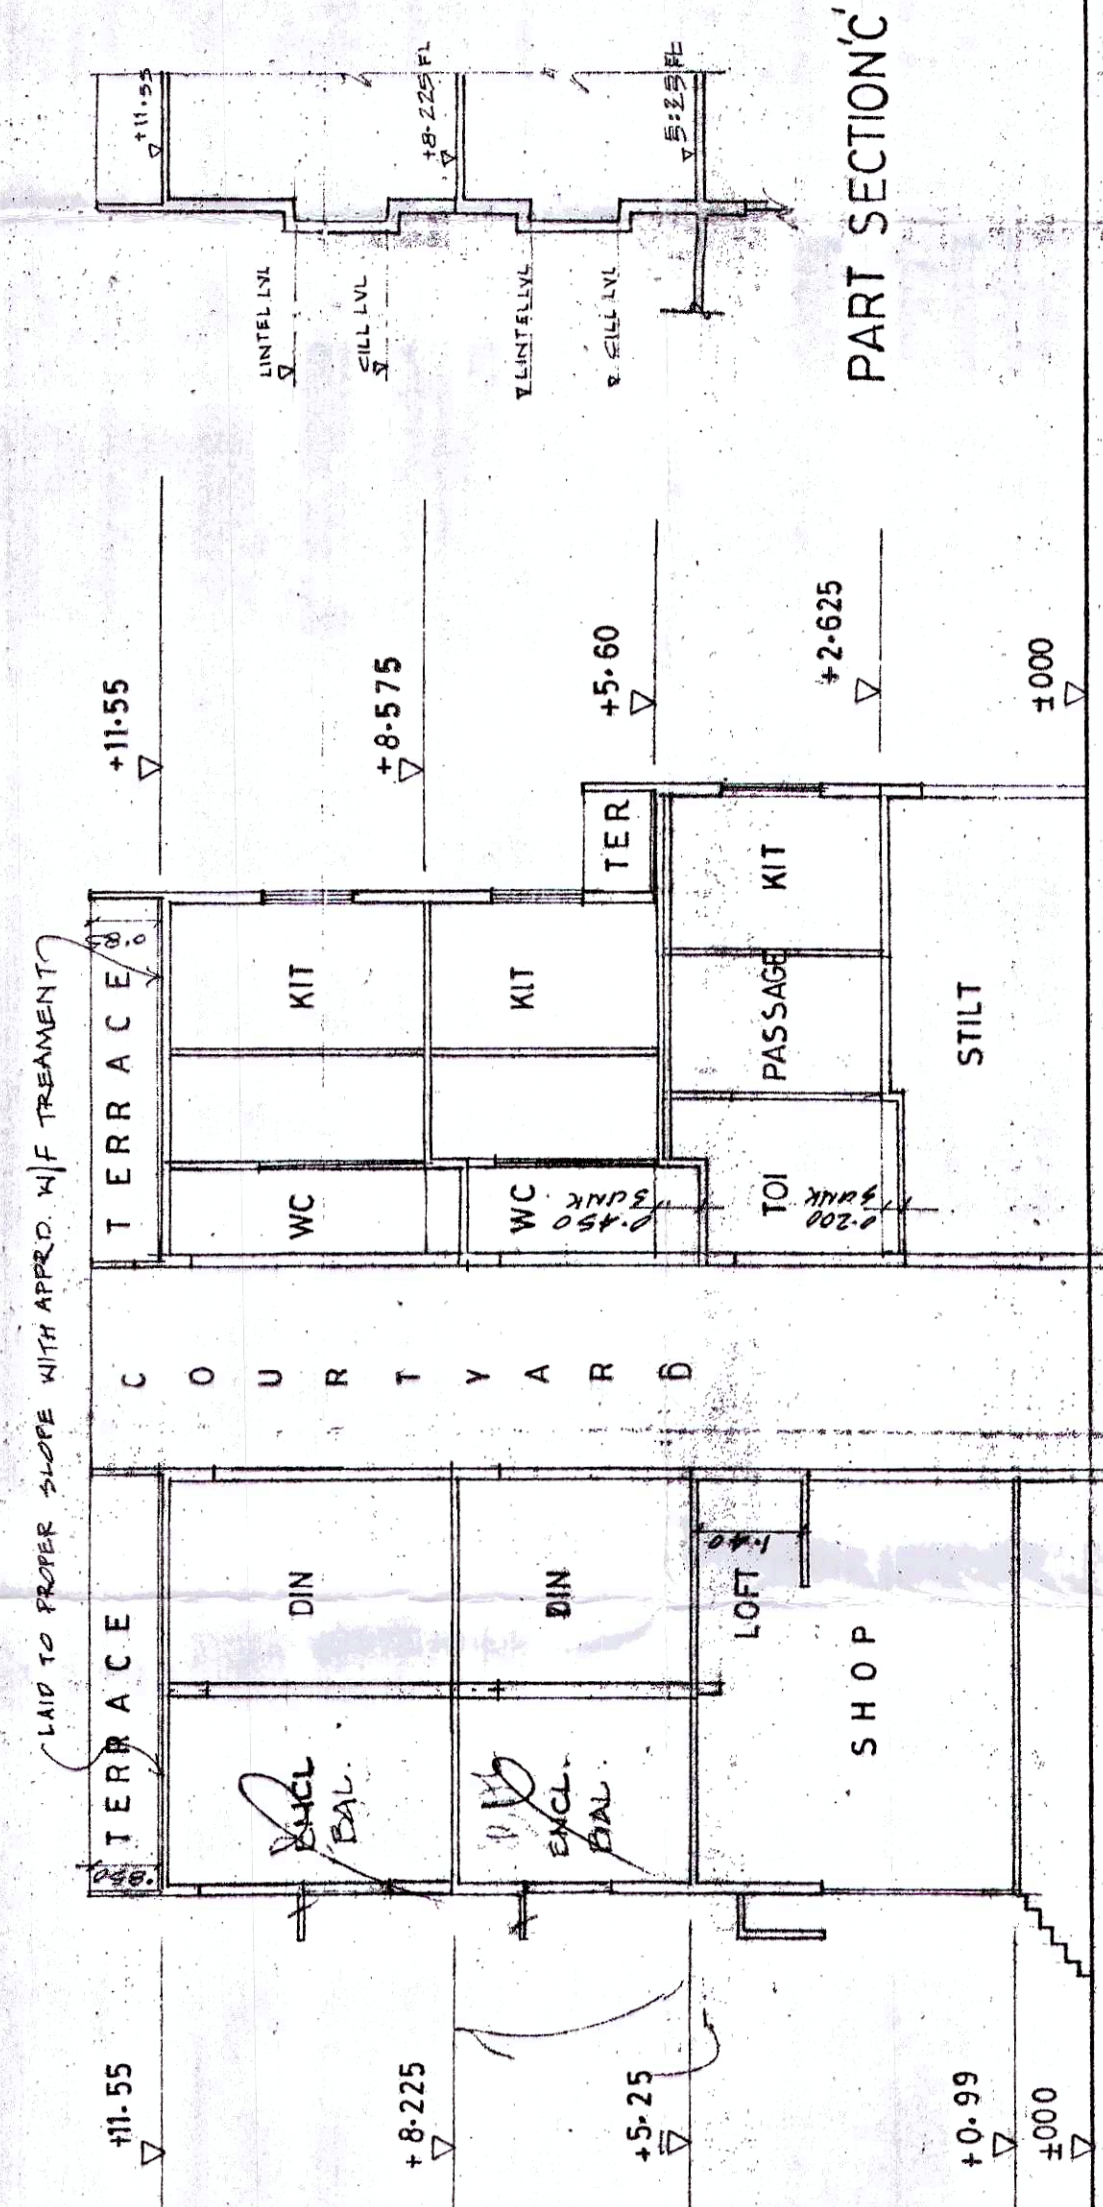

SECTION B-B

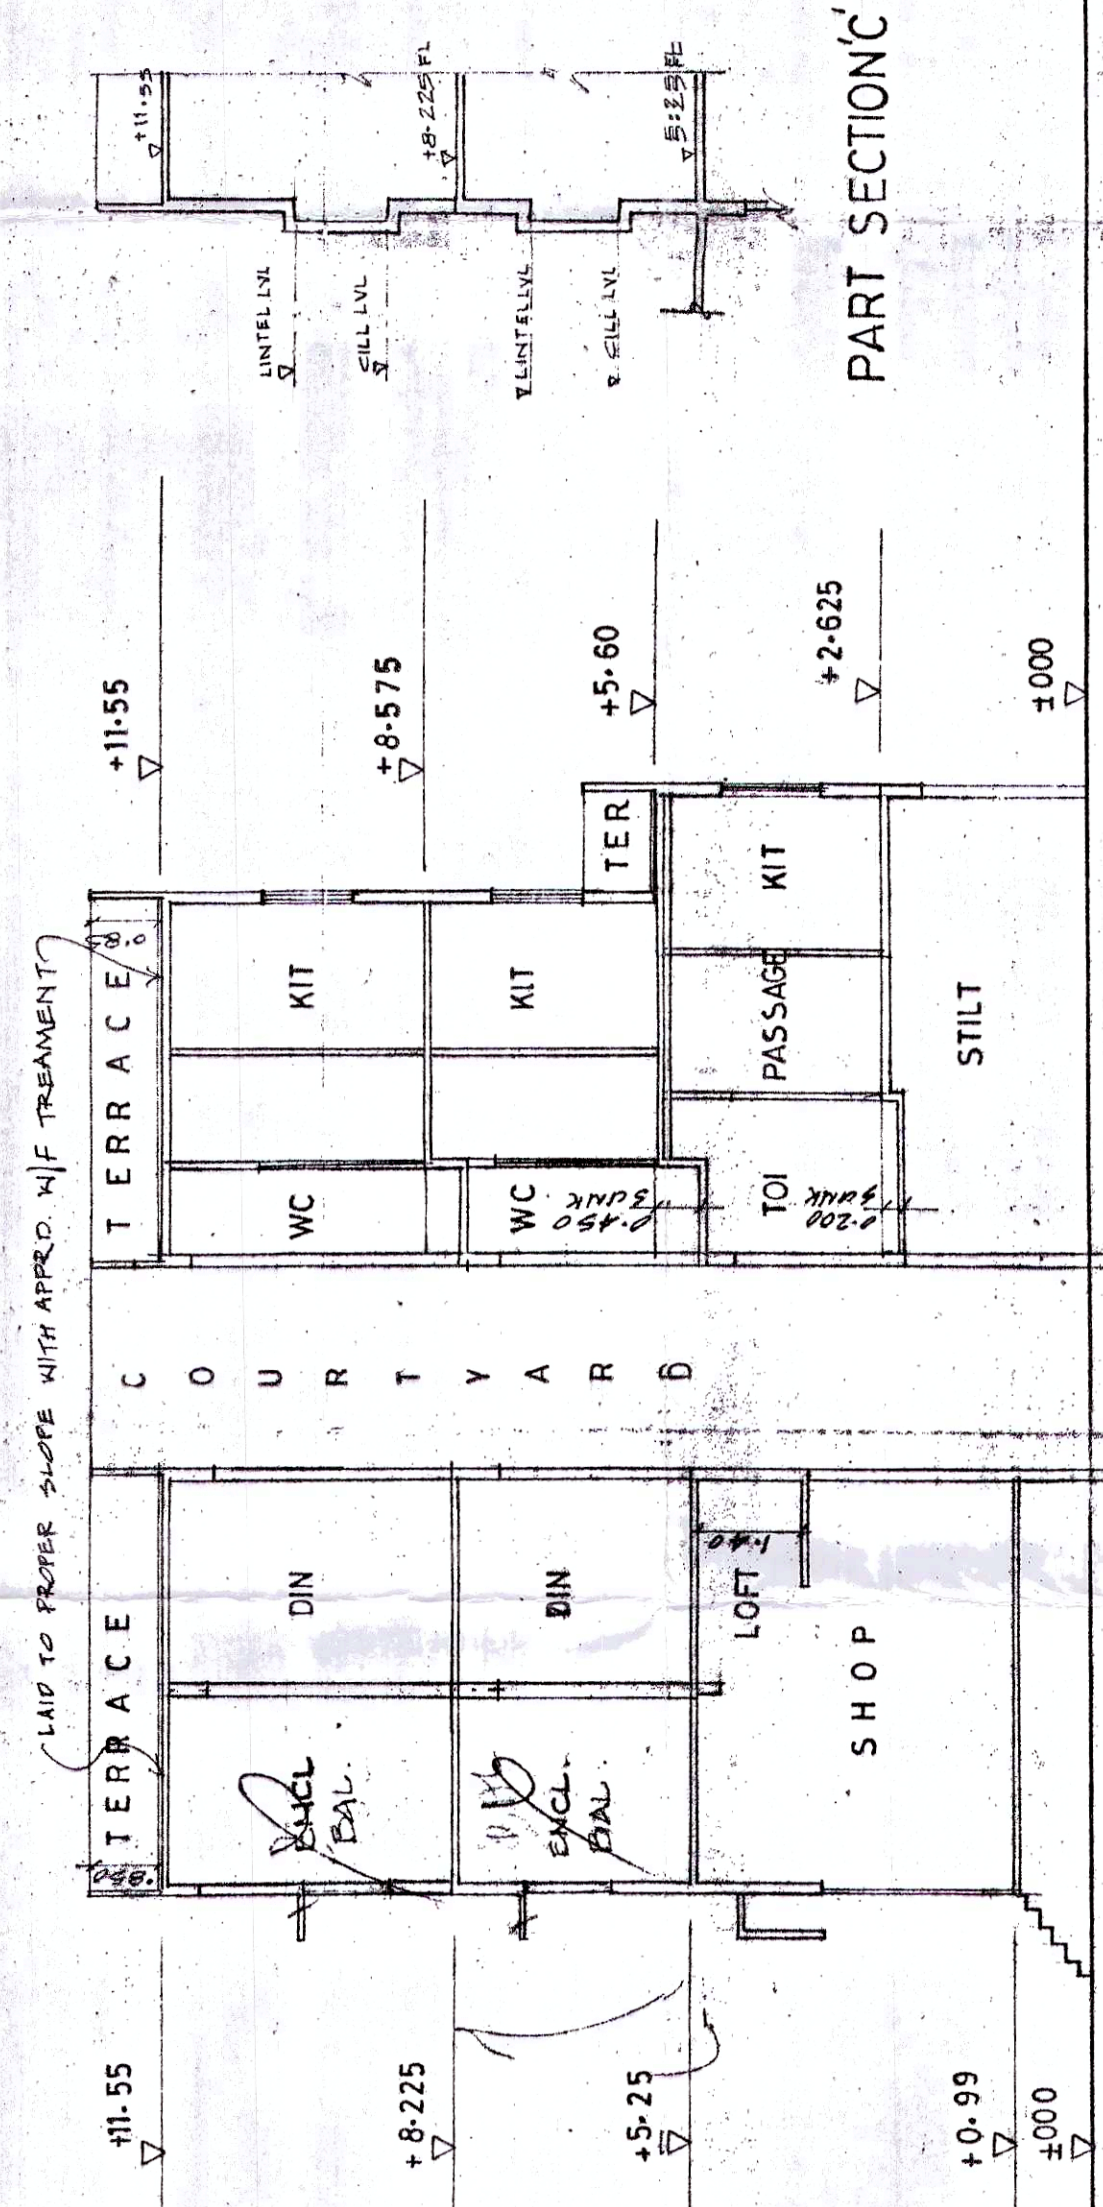

PART SECTION C

OWNER	NAME & SIGNATURE OF ARCHITECT	PROPOSED SHOPPING CUM RESIDENTIAL BUILDING ON PLOT NO 16, 17, 18 SECTOR 29, VASHI, NEW BOMBAY	PROPOSAL FOR CIDCO APPROVAL	PLAN AT +8.225&8.575M LVL	SABU FRANCIS & ASSOCIATES	DATE	SCALE	PROJECT	DWG NO
	<i>Sabu Francis</i>	2001/95				20/11/95	1:100	08	MC 0004