
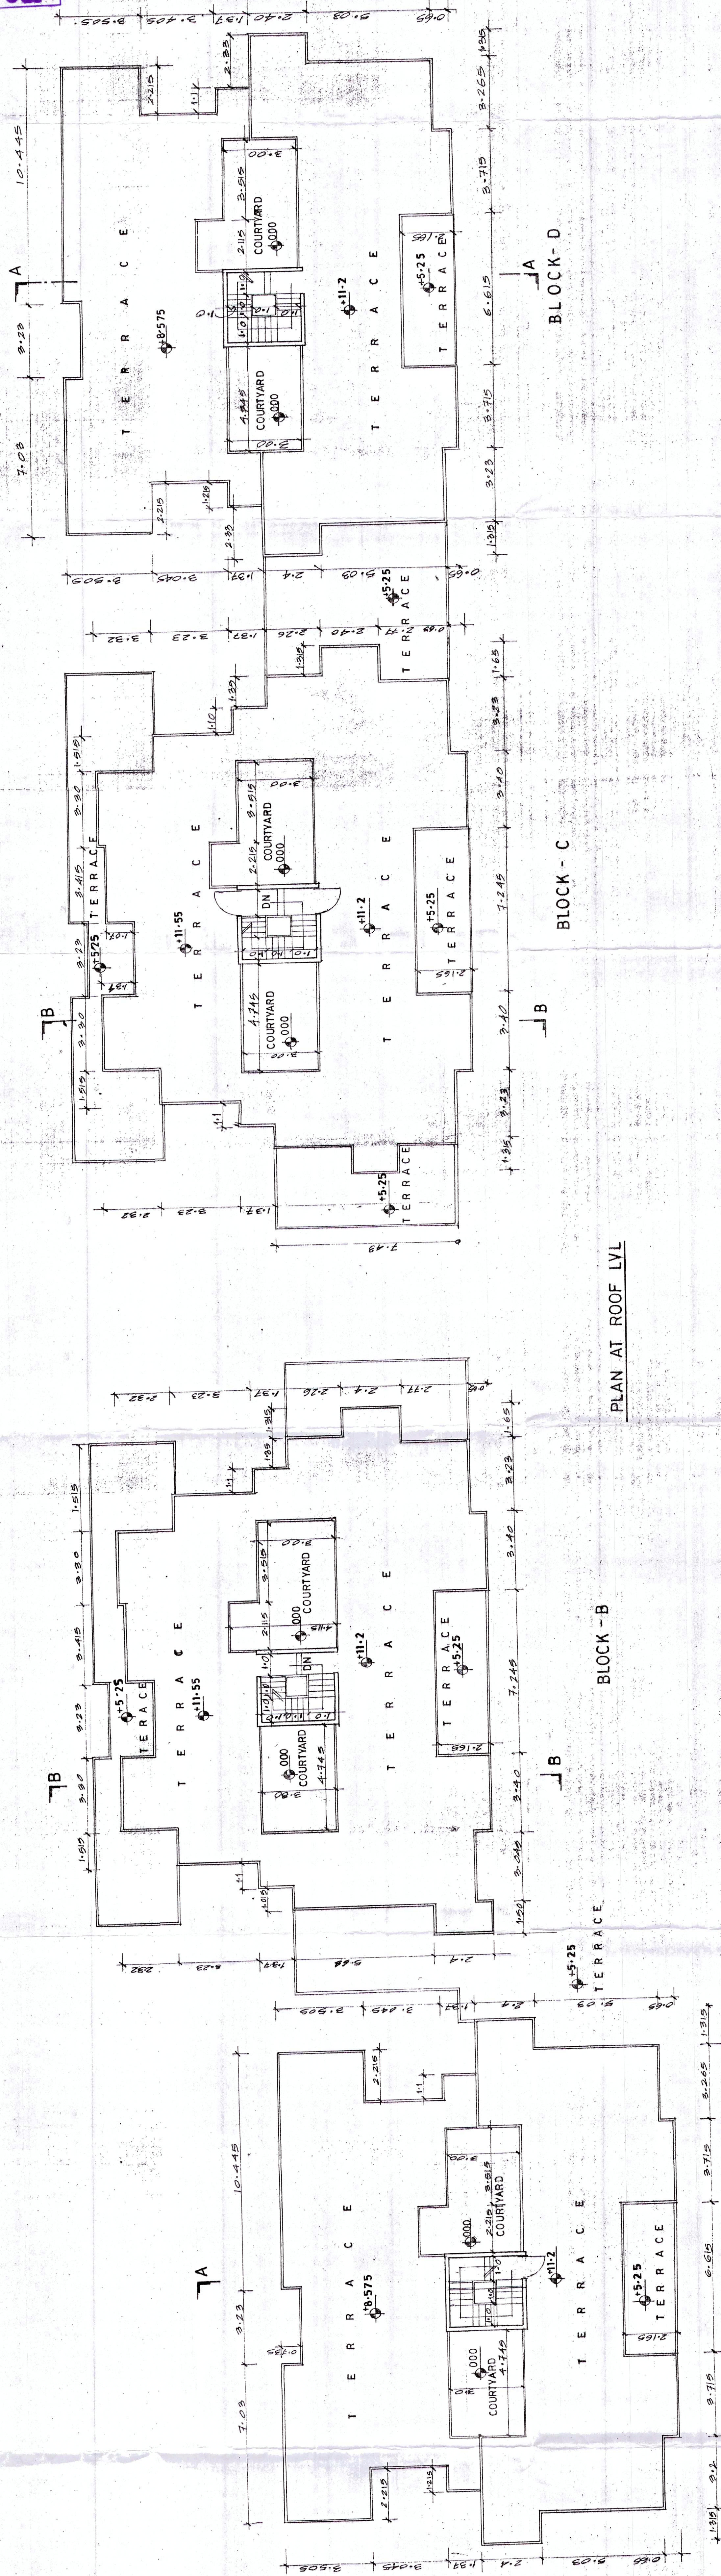


PLAN AT ROOF LVL

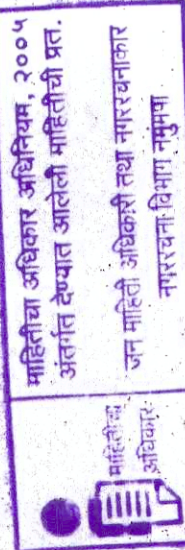

OWNER											
NAME & SIGNATURE OF ARCHITECT											
PROPOSED SHOPPING CUM RESIDENTIAL BUILDING ON PLOT NO. 16, 17, 18 SECTOR 29, WASHI - NEW BOMBAY	100004 / 21-11-2024										
PROPOSAL FOR CIDCO APPROVAL											
PLAN AT 11-2811 55 LVL											
SABU FRANCIS & ASSOCIATES											
Architects & Engineers (Registration No. 100004)											
DRN	CHND	DATE	SCALE	PROJECT	DRC. NO.						
100004		21-11-2024	1:100	08	MC00004						