
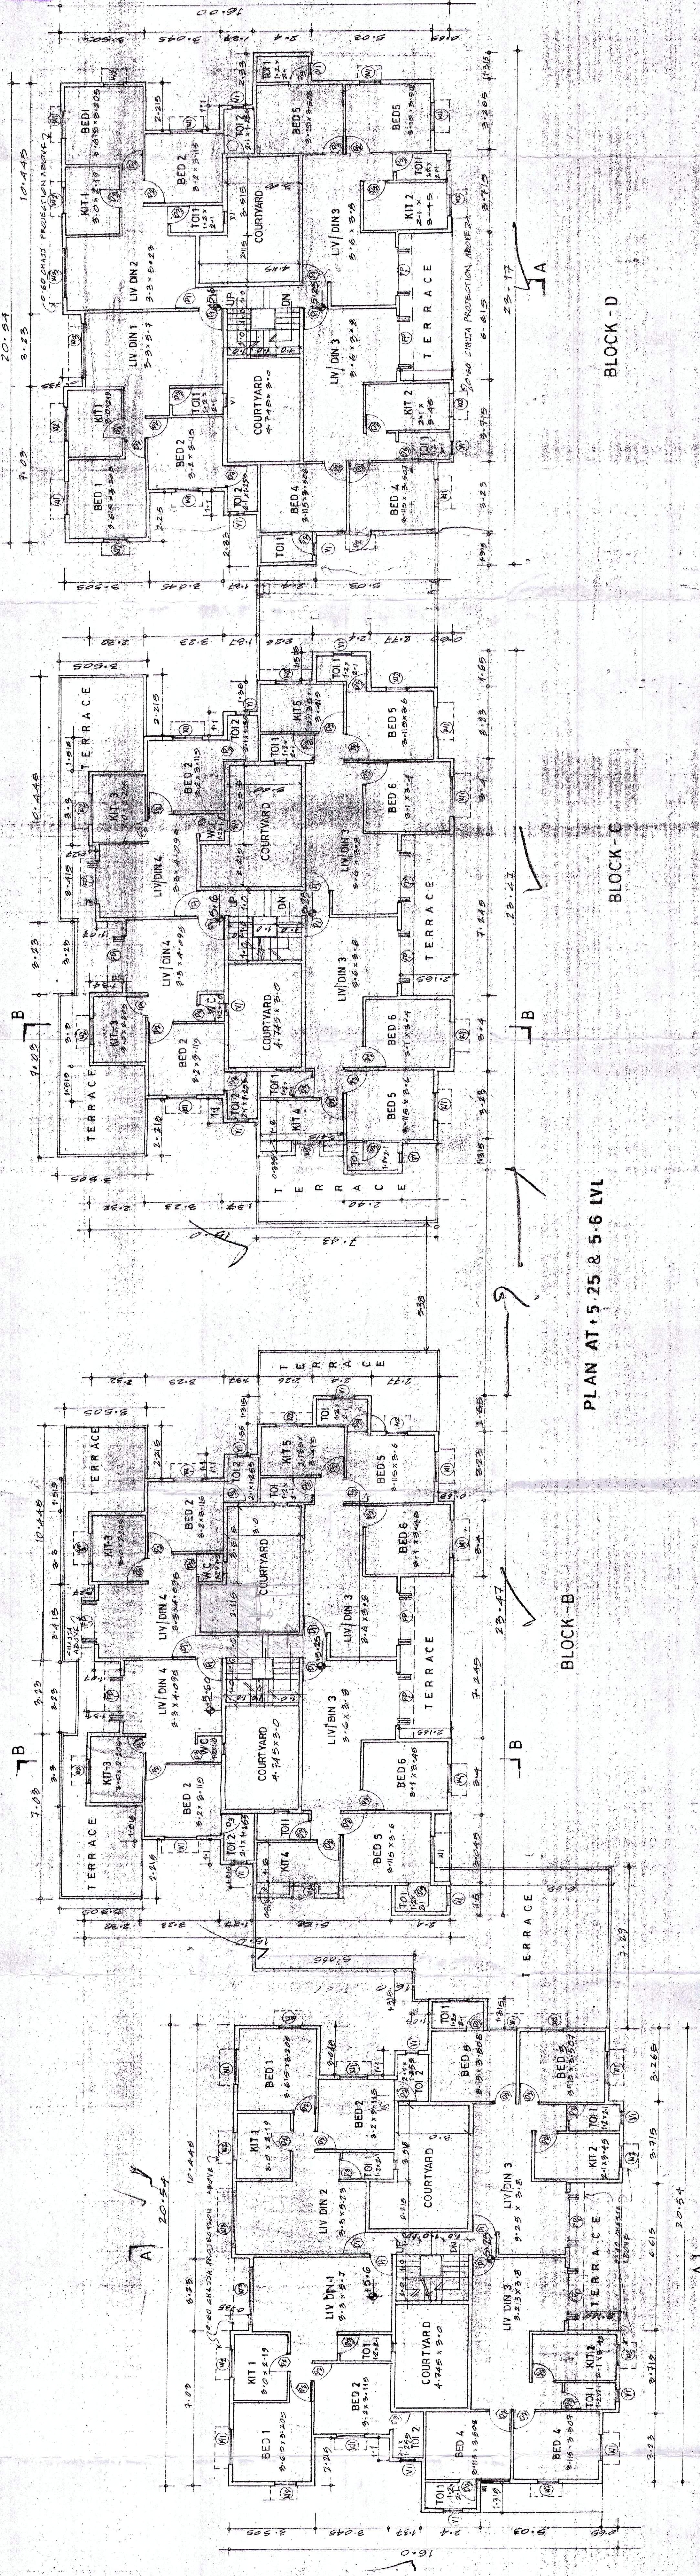


PLAN AT +5.25 & 5.6M LVL

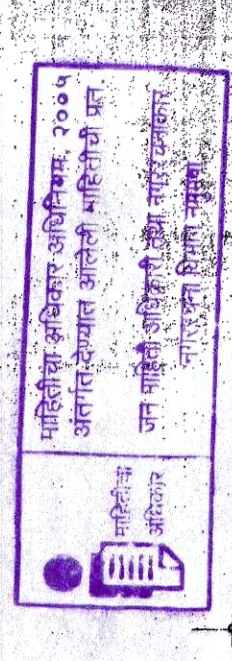

PLAN AT +5.25 & 5.6 LVL

BLOCK - A

BLOCK - B

BLOCK - C

BLOCK - D

OWNER	NAME & SIGNATURE OF ARCHITECT			
				
	PROPOSED SHOPPING CUM RESIDENTIAL BUILDING ON PLOT NO. 16, 17, 18, SECTOR 29, VASHI, NEW BOMBAY.			
	PROPOSAL FOR CDDO APPROVAL			
	PLAN AT 5.25& 5.6M LVL			
SABU FRANCIS & ASSOCIATES				
ARCHITECTS & INTERIOR DESIGNERS				
909, MEDIA MARKET, SECTOR 17, VASHI				
DRAWN BY	CHMD	DATE	SCALE	PROJECT
16/05/2011	16-05-2011	11:00	08	16/05/2011